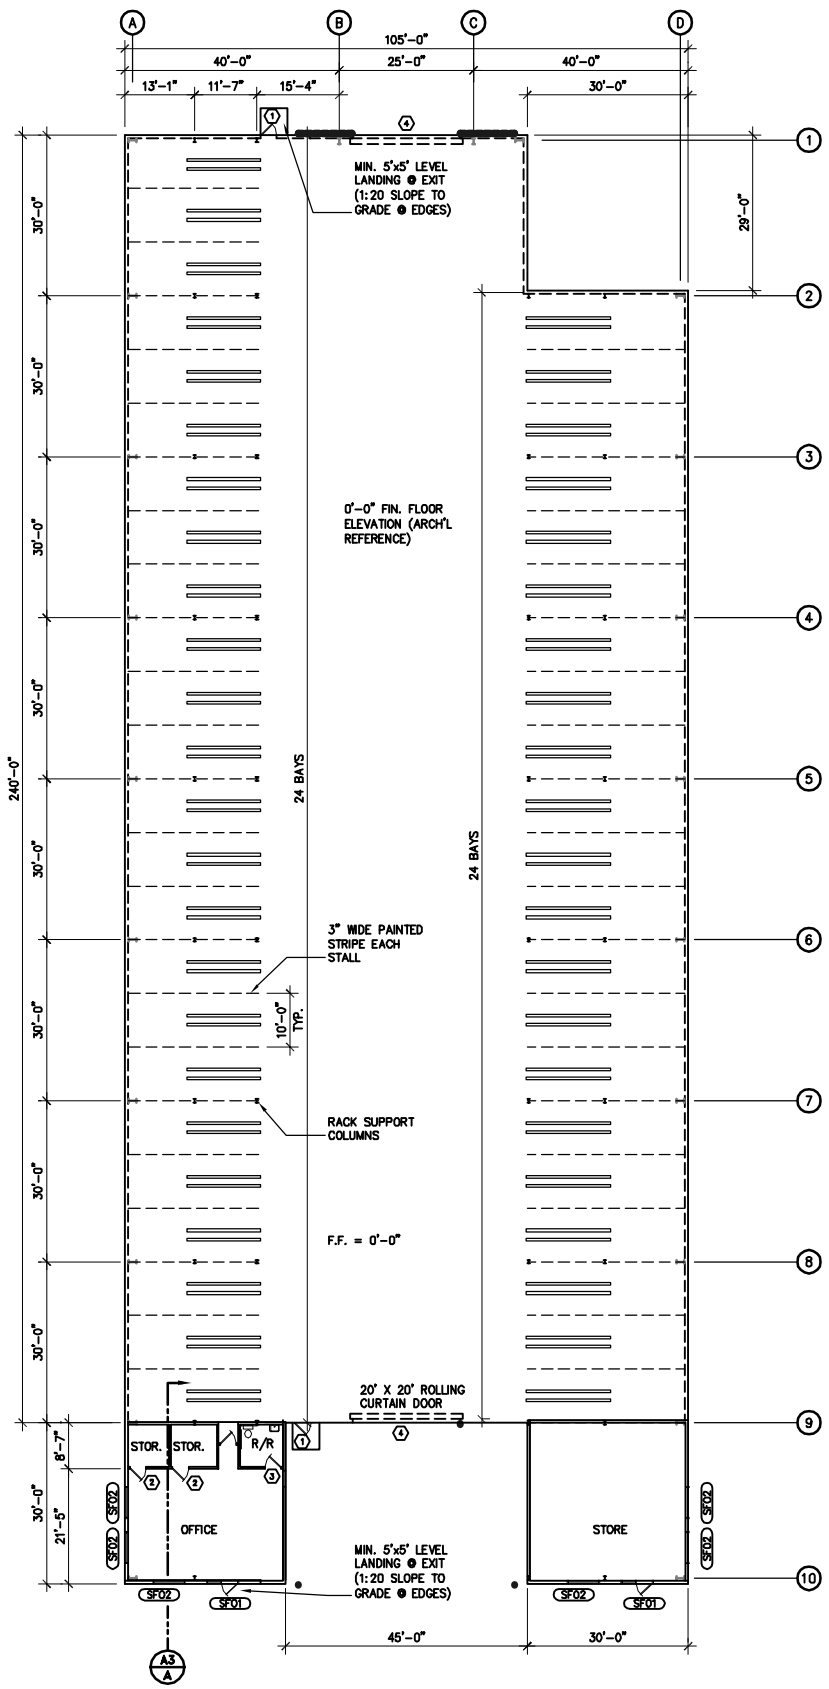

GROUND LEVEL STORAGE

1/16" = 1'-0"

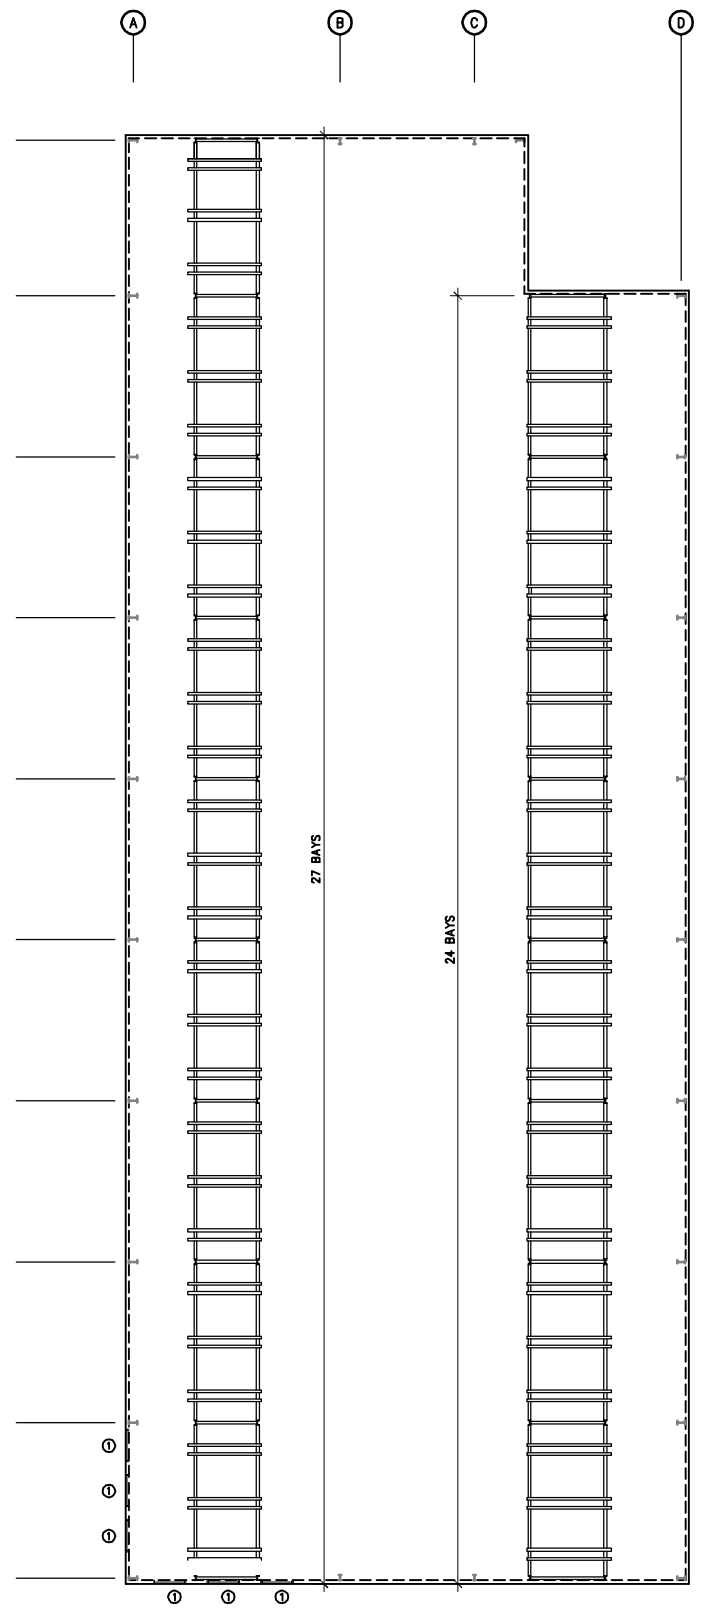

2nd TIER STORAGE

1/16" = 1'-0"

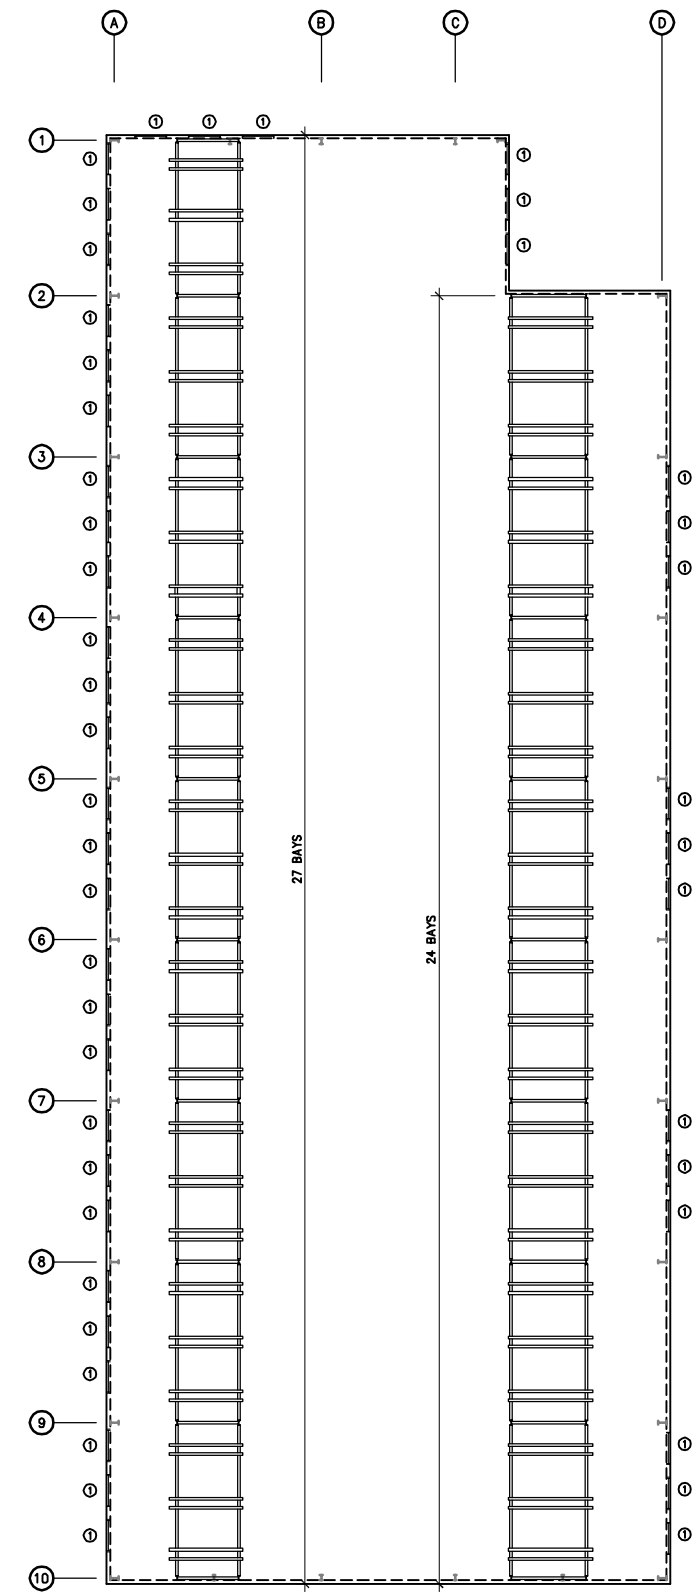

3rd TIER STORAGE

1/16" = 1'-0"

BUILDER

DESIGN-BUILD CONTRACTOR
Commercial * Industrial * Planning
Riede Construction, Inc.
P.O. Box 1007, Woodbridge, CA 95258-1007
Phone: (209) 464-3352 or 369-8255 * Fax: (209) 368-6600
www.riedeconstruction.com

CONSULTANT

STAMP

THE DESIGN & INFORMATION SHOWN ON THIS DRAWING SHEET ARE CONFIDENTIAL AND ARE PROTECTED BY U.S. COPYRIGHT LAWS. REPRODUCTIONS IN WHOLE OR PART SHALL NOT BE MADE WITHOUT PRIOR EXPRESSED WRITTEN PERMISSION.

APPROVALS

OWNER/AGENT:

PROJECT MANAGER:

PROJECT DESIGNER: (DATE)

MORRELLI PARK DRY STORAGE FOR:

CITY OF STOCKTON

STOCKTON, CA

APN#

No.	REVISION	DATE	BY

Sheet Contents

JOB NO.	
DATE	05-23-08
DRAWN	DPL
Checked	

Sheet Information

CAD file

OF